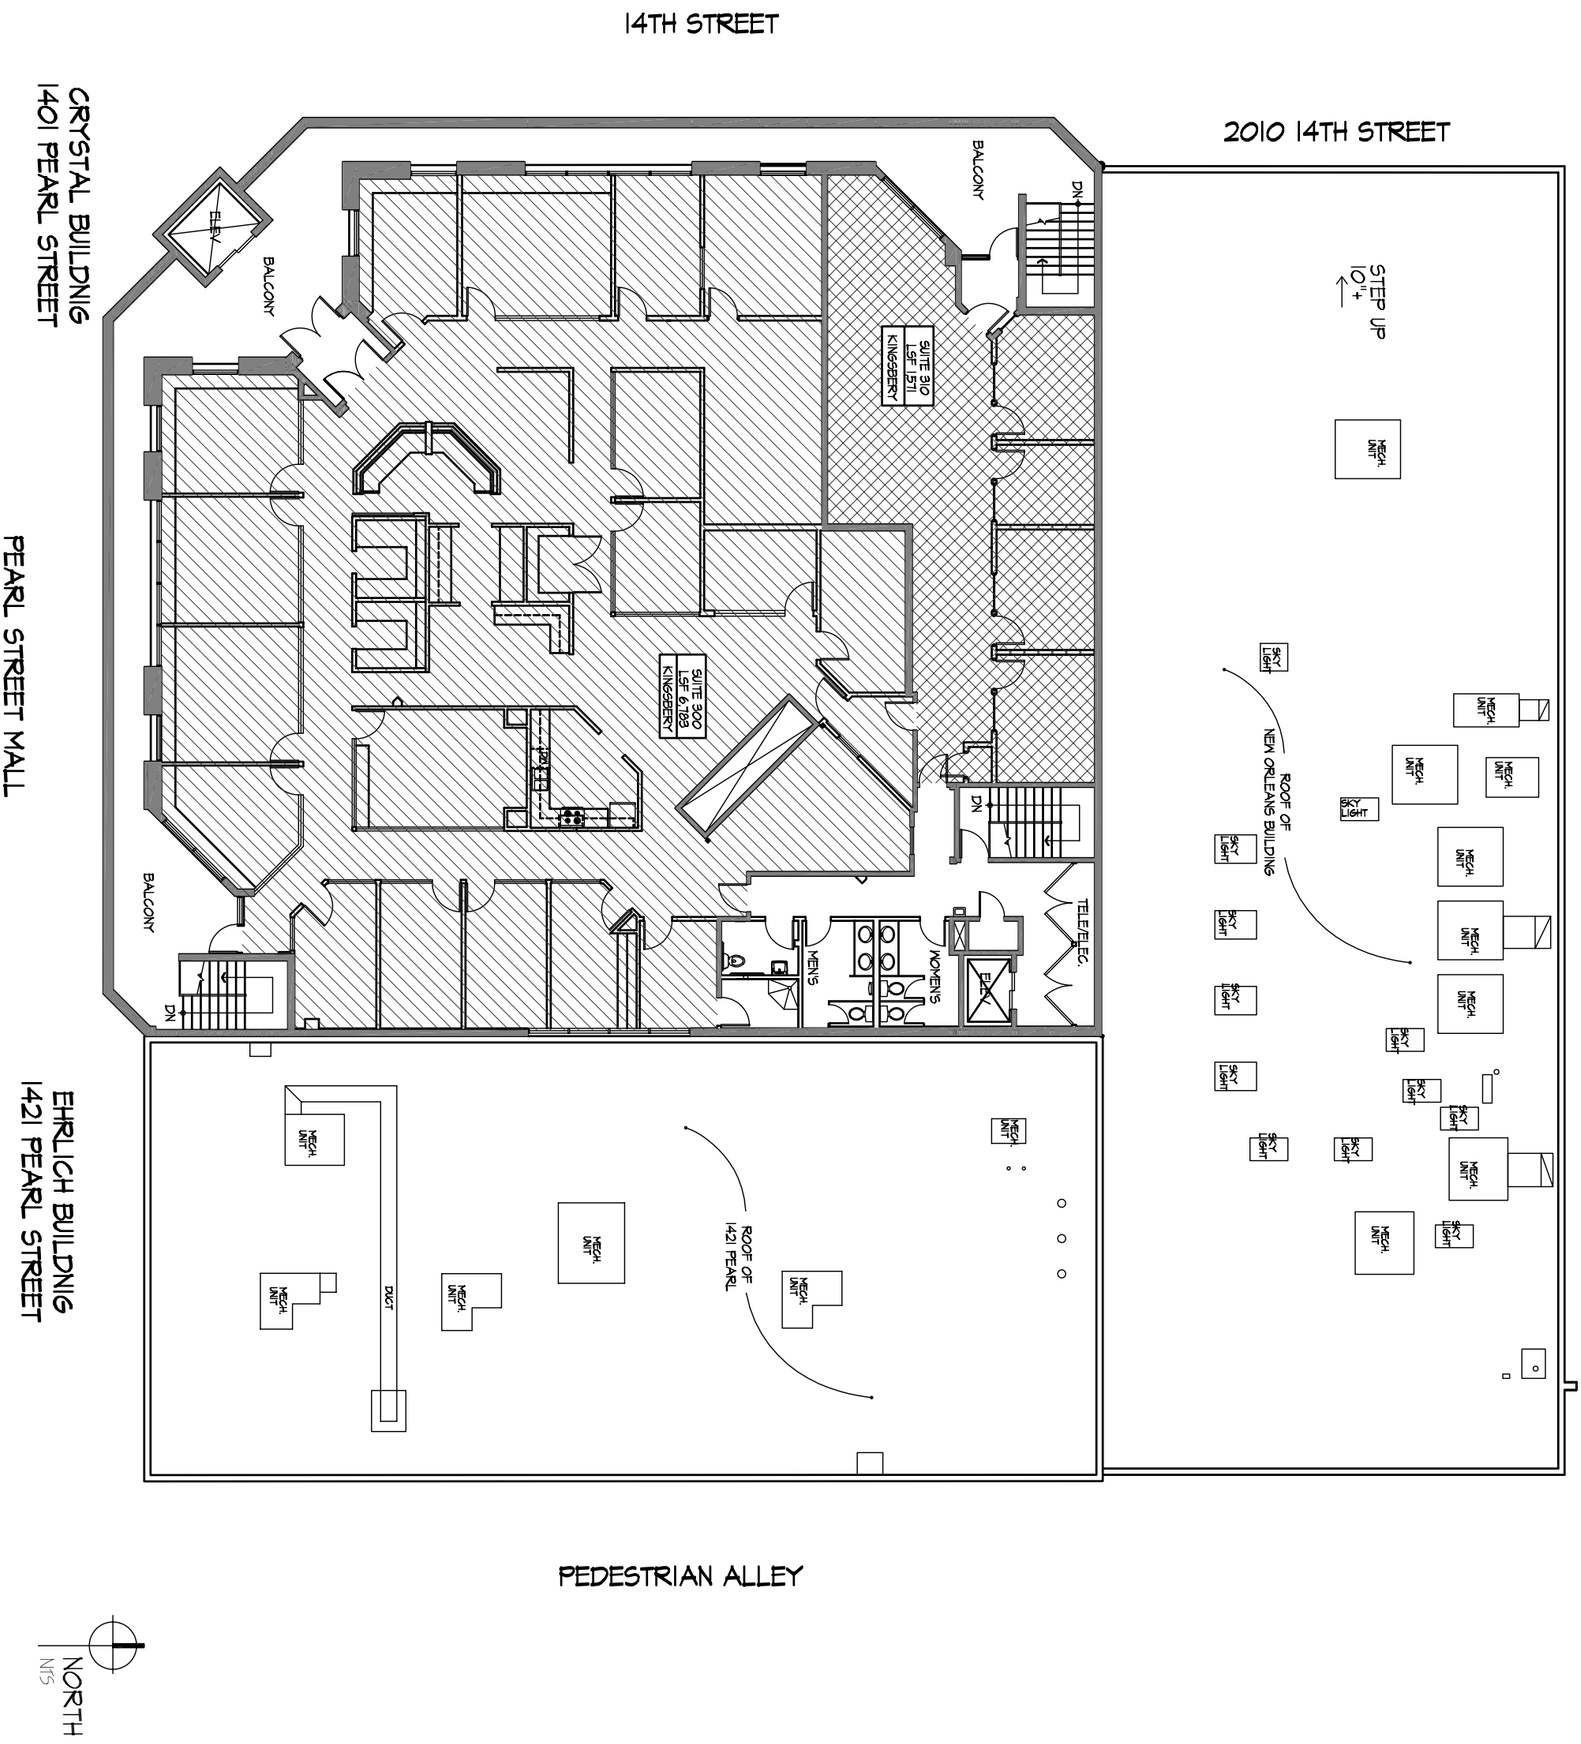

psmp
Pearl Street Mall Properties, Inc
1420 Pearl Street, Suite 200
Boulder, CO 80302

Crystal Building, L.L.C.

1401 Pearl Street Mall
Boulder, Colorado 80302

Third Floor Plan

SHEET NO:
Crystal 3rdFlr website

DATE: 23 NOVEMBER 2008

Midyette • architects • p.c.
Architecture • Planning • Interior Design
Boulder • Santa Fe
1420 Pearl Street, Suite 201
Boulder, Colorado 80302
(303) 443-9960 Fax 443-9920

COPYRIGHT 2008
All drawn and written information duplicated, disclosed, or otherwise appearing herein shall not be used without written consent of Midyette architects p.c.